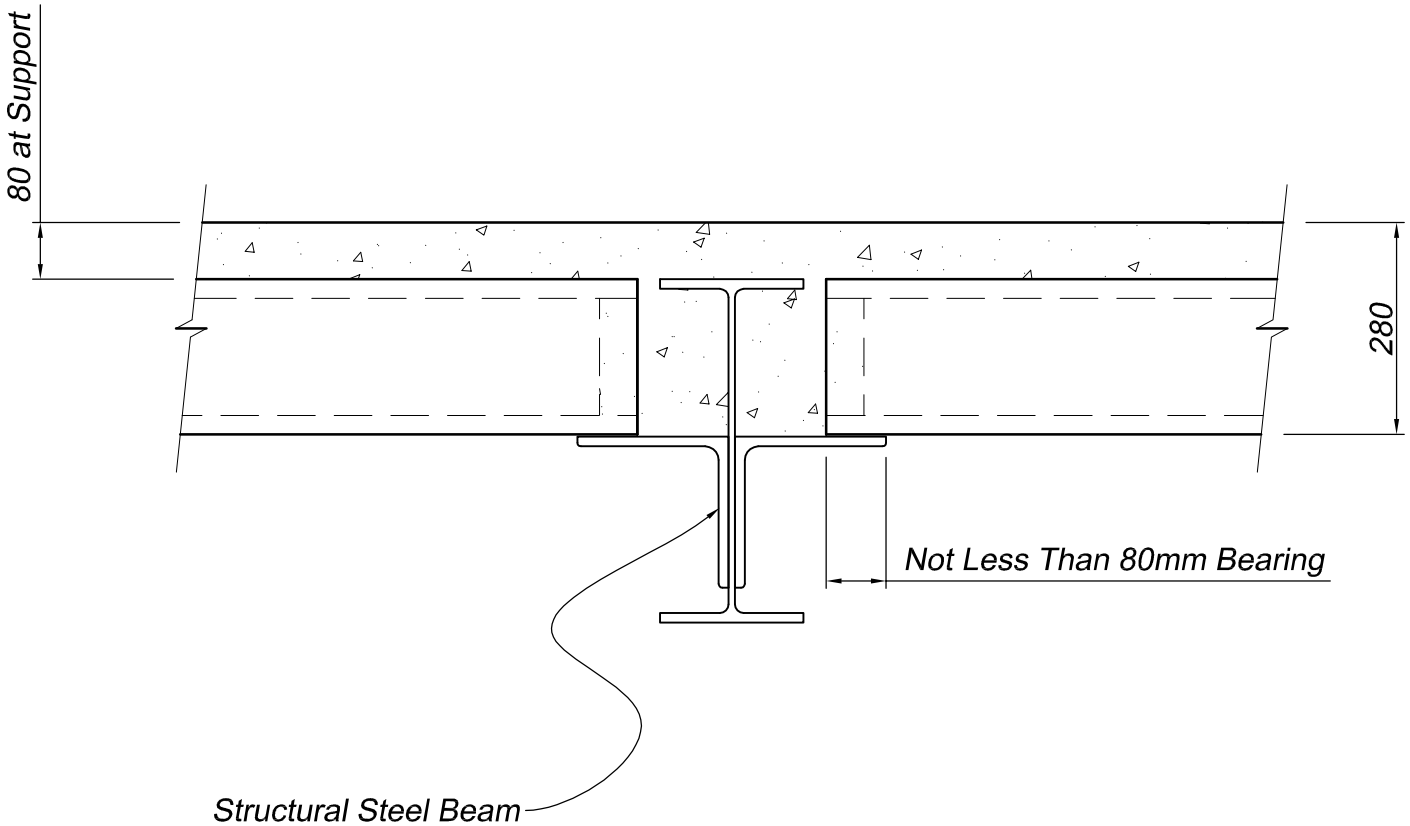

Note:
Project Consultant to check stability of beam for erection case.

Section

Comments / Notes:

HOLLOW CORE CONCRETE PTY. LTD.
A.B.N. 22 006 895 469
Structural Precast Components
12-14 Maria Street
Laverton North
Victoria 3026
Tel. (03) 9369 4944 Fax. (03) 9369 2025
Email: info@hollowcore.com.au
www.hollowcore.com.au

Project

Client

Title

Steel to Hollow Core Connection

Drawn By | Checked By

Scale | Date

Job No. | Drawing No. | Revision

4.11